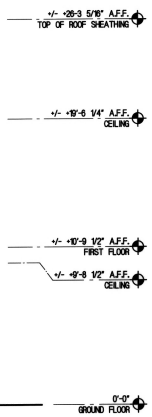

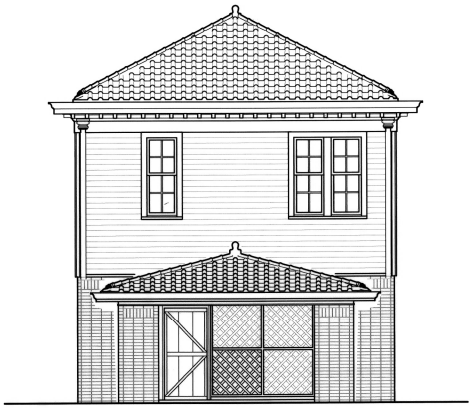

NORTH ELEVATION

SCALE: 1/4" = 1'-0"

WEST ELEVATION

SCALE: 1/4" = 1'-0"

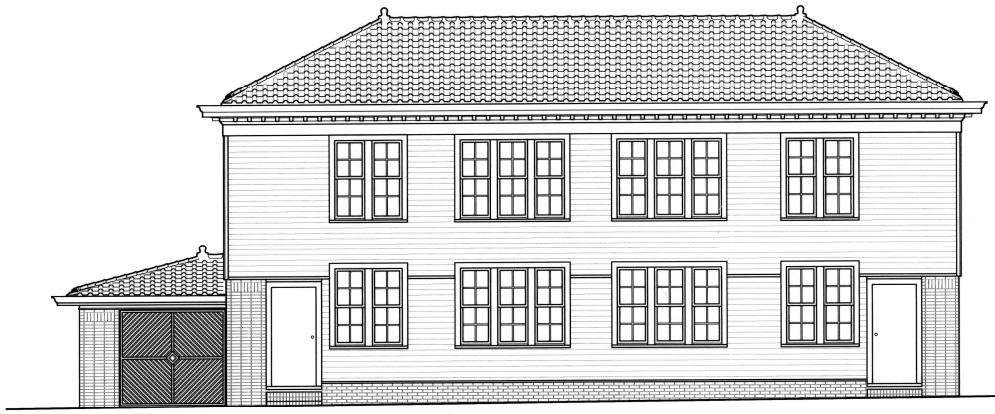

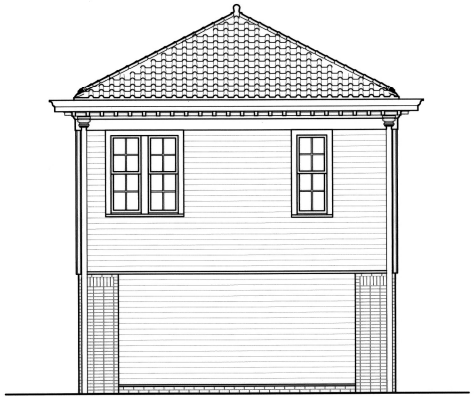

SOUTH ELEVATION

SCALE: 1/4" = 1'-0"

EAST ELEVATION

SCALE: 1/4" = 1'-0"

FEET 1/4" = 1'-0" 0 1' 2' 4' 8' 12'

METERS 1:48 0 1m 2m 3m 4m

OBICI HOUSE - CARRIAGE HOUSE

SLEEPY HOLE GOLF COURSE 1400 SLEEPY HOLE ROAD SUFFOLK VIRGINIA

HISTORIC AMERICAN BUILDINGS SURVEY
SHEET 2 OF 2 SHEETS

VA-1438-A

DRAWN BY: RAPHAEL LISTER

NATIONAL PARK SERVICE
U.S. DEPARTMENT OF THE INTERIOR

IF REPRODUCED, PLEASE CREDIT THE HISTORIC AMERICAN BUILDING SURVEY, NATIONAL PARK SERVICE, NAME OF DELINEATOR, DATE OF DRAWING